FilmL.A., Inc.
6255 W Sunset Blvd, 12th Floor
Hollywood, CA 90028
t: (213)977-8600 - f: (213)977-8601
www.filmla.com

Summary Information

Permit No: S00097156-A **Type of Permit:** STILL **Release Date:** 08/24/2015

Production Company JEFF LUDES PHOTOGRAPHY

Insured Company Name JEFF LUDES PHOTOGRAPHY
Contact Phone No. 1 818-248-9167
Contact Phone No. 2
Fax
Address 3415 FAIRESTA ST
LA CRESCENTA, California 91214

Production Title NISSAN SENTRA

Type of Production Still Photo

Producer PAIGE DORIAN

Director Jeff Ludes

1st AD na na

Production Manager NA NA

FilmL.A. Coordinator Sarah Bazzi

Location Manager PAIGE DORIAN
Primary Phone Mobile - 818-915-1542
Secondary Phone

Location Assistant na na
Primary Phone Mobile - 000-000-0000
Secondary Phone

Fees

FILMLA FILM PERMIT RIDER FEE $100.00

Total Permit Fee $100.00

Number of Locations 1

NOT A PERMIT

FilmL.A., Inc.
6255 W Sunset Blvd, 12th Floor
Hollywood, CA 90028
t: (213)977-8600 - f: (213)977-8601
www.filmla.com

Summary Information — Location

Permit Number	S00097156-A	**Location Manager**	PAIGE DORIAN
Production Company	JEFF LUDES PHOTOGRAPHY	Primary Phone	Mobile - 818-915-1542
Insured Company	JEFF LUDES PHOTOGRAPHY	Secondary Phone	
Production Title	NISSAN SENTRA		

Location Address Burbank Blvd, Hayvenhurst Ave - Woodley Ave, Los Angeles, CA, 91436

Location Type Street

Film Dates 8/22/2015 - 8/22/2015 10:00 - 20:00 1 day

Open or Closed to the Public Open

Generic Conditions
Must Maintain 5' Clearance on Sidewalks/Walkways
Must maintain local/emergency access
No cast or crew parking on area streets
Number of uniformed officers listed on the permit is a minimum requirement. Permittee remains responsible for deploying a sufficient number of uniformed officers to provide traffic and crowd control to ensure the safety of the film crew and the public.
Traffic control must be done in accordance w/MUTCD
Traffic Officers Required
Uniformed officers shall have a copy of the film permit in their possession and are required to confirm that all traffic control signage devices are in place.

Please see attached documents
Burbank btwn west of Woodley over LA River SS Curb - Paige Dorian.pdf
PAIGE DORIAN- AL.pdf

Equipment on Location

Type	Quantity
Cast/Crew vehicles	10
Cube Trucks	1
Motor Homes	1
Picture vehicles	1

Personnel on Location

Type	Quantity
Crew	15
Off-Duty/Retired LAPD Officer(s)	2

Filming Activities Camera in car; Camera on sticks; Drive by; Drive ups & away; Equipment on sidewalk, in curb lane & across street; Intermittent pedestrian control; Intermittent traffic control - 2 minutes standard; ACTION STILL SHOTS CAMERA RIG ON PICTURE CAR ;

Jurisdiction **Political:** Los Angeles City - Council District 06 **Police:** Los Angeles Police Department **Fire:** Los Angeles City

Thomas Guide **Page:** 561 **Grid:**

Coordinator Note RIDER A ADJUSTS LANE CLOSURE FROM #3 CURB LANE TO #1 TRAFFIC LANE

Parking

Base Camp
Location Type : Filming Location

Parking Notes
CREW PARKING:

Continental Coin & Jewelry Co
5627 Sepulveda Blvd
Los Angeles, CA 91406

Crew Parking
Location Type : Filming Location

Lane / Full Closure S/S #1 TRAFFIC (EASTBOUND) BURBANK BL., LA RIVER - HJELTE SPORTS COMPLEX

Approximate Footage 0 - 300

NOT A PERMIT

FilmL.A., Inc.
6255 W Sunset Blvd, 12th Floor
Hollywood, CA 90028
t: (213)977-8600 - f: (213)977-8601
www.filmla.com

Summary Information — Location

Location 1 of 1

Permit Number	S00097156-A	**Location Manager**	PAIGE DORIAN
Production Company	JEFF LUDES PHOTOGRAPHY	Primary Phone	Mobile - 818-915-1542
Insured Company	JEFF LUDES PHOTOGRAPHY	Secondary Phone	
Production Title	NISSAN SENTRA		

Date(s) 8/22/2015 to 8/22/2015 **Time(s)** 11:00 to 19:00

NOT A PERMIT

Permit #S000971156-A

C30(CA) W1-6 (L) W20-1 W20-5 W4-2(RT)

ALL TRAFFIC CONTROL WILL BE INSTALLED TO MEET OR EXCEED THE LATEST CA MUTCD MINIMUM REQUIREMENTS

TRAFFIC SIGNAL
TRAFFIC CONE
TYPE I W/ SIGN
HIGH LEVEL WARNING DEVICE
FLASHING ARROW SIGN (FAS)

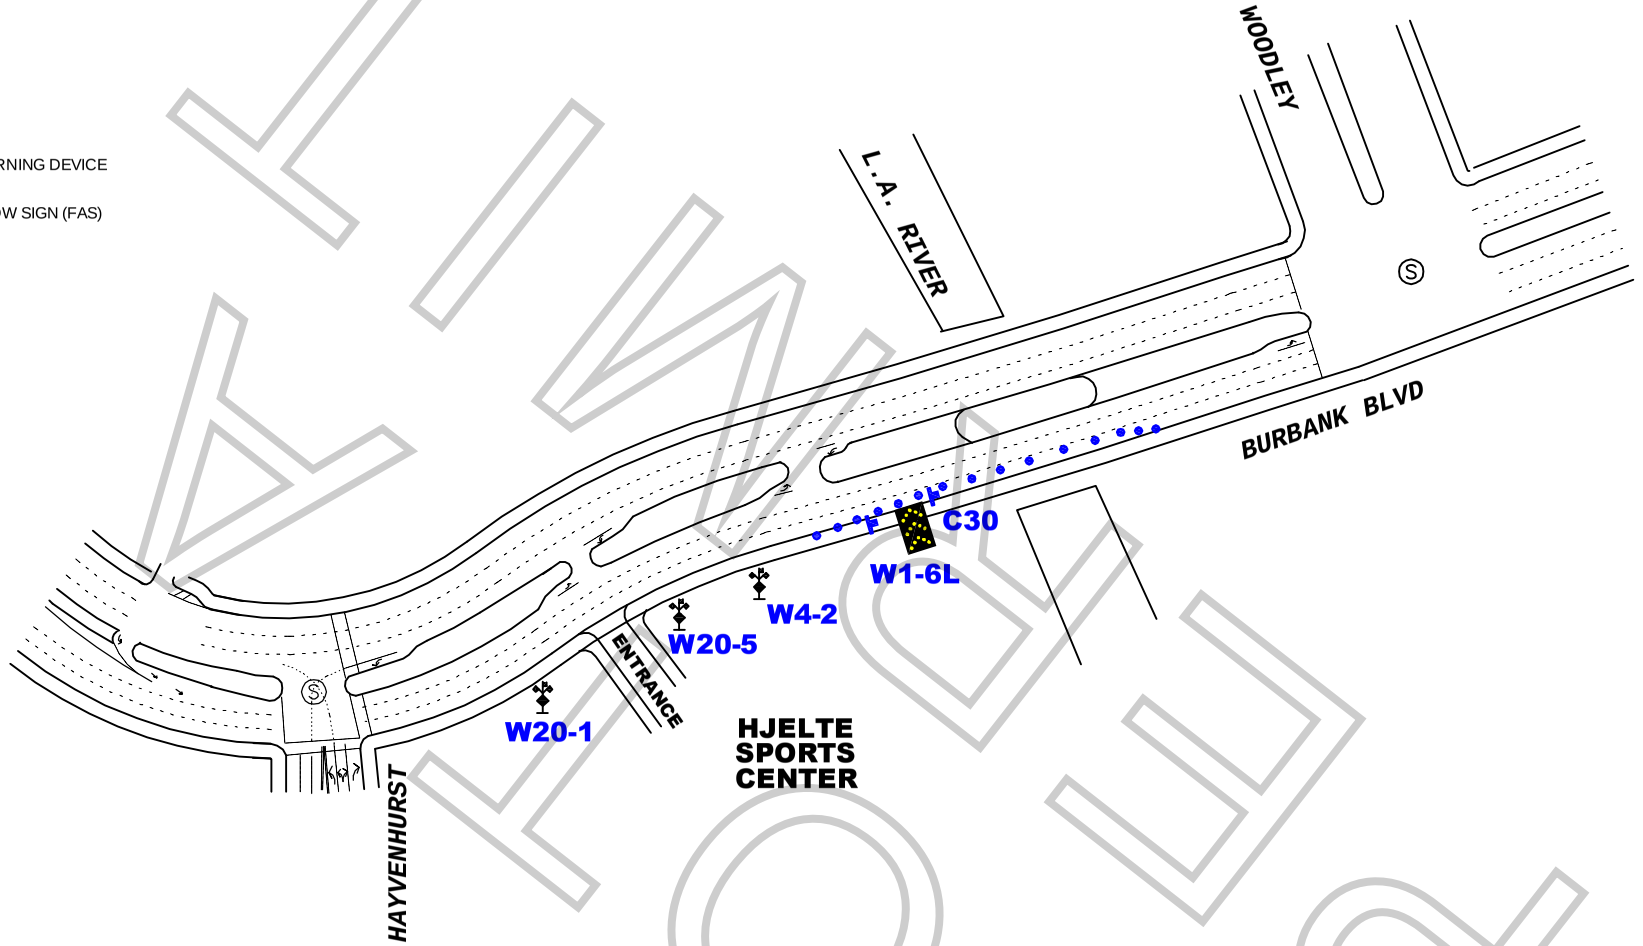

WORK ZONE TRAFFIC CONTROL PLAN
GENERAL NOTES

1. DATE/TIME: 8-22-15 FROM 07:00 HOURS TO 19:00 HOURS.

2. ALL SIGNING, STRIPING, AND TRAFFIC CONTROL DEVICES SHALL CONFORM TO THE (CURRENT) STATE OF CALIFORNIA DEPARTMENT OF TRANSPORTATION (CALTRANS) STANDARD PLANS AND STANDARD SPECIFICATIONS, CALIFORNIA MUTCD, AND ANY ADDENDUMS THERETO, AND AS SHOWN ON THESE PLANS, SYMBOLS AND ABBREVIATIONS USED ARE SHOWN ON CALTRANS STANDARD PLANS.
3. THERE WILL BE NO INTERFERENCE WITH TRAFFIC SIGNALS OR CROSSWALKS.
4. CONES WILL BE 28" MINIMUM HEIGHT AND HAVE REFLECTORIZED SLEEVES FOR NIGHT WORK.
5. POLICE WILL DIRECT TRAFFIC IF NECESSARY.

TCP FOR: PAIGE DORIAN

LOCATION: BURBANK BLVD
L.A. RIVER BRIDGE WEST OF WOODLEY AVE
LOS ANGELES, CALIFORNIA

CONTACT:
DENISE WHEELER
OFFICE# 818.347.9929

JCL TRAFFIC SERVICES
(213) 622-9775
C31-CA Lic # 805357

DATE	REVISIONS	DRAFTER: E. RAMIREZ
		SCALE: N.T.S.
		FILM LA: SARAH BAZZI

KING OF ZONA

JEFF LUDES Photo.

Appointment of Film Permits Unlimited, Inc. As Authorized Agent and representative

I certify that I am a representative of PAIGE DORIAN PRODUCTIONS ("Principal") and am authorized to enter into binding contractual agreements on it's behalf. I further certify that I am authorines by Principal to appoint other representatives and agents for Principal and to give such representatives and agents authority to enter into and bind Principal to agreements relating to the issuance of and compliance with location film (e.g. theatrical, television, commercial and other motion picture filming) and still photographic permits, including the permits themselves and any riders to such permits. Acting on behalf of Principal in my capacity as its authorized representative, I appoint Film Permits Unlimited, Inc. and it's employees and agents ("FPU") as Principal's authorized representatives and agents to apply for location film (e.g. theatrical, television, commercial and other motion picture filming) and still photographic permits on behalf of Principal through Film LA, Inc., any city and county, or through any other jurisdiction: to negotiate, discuss, accept, modify, agree to and bind Principal to the terms and conditions of such permits (including all restrictions and /or community guidelines applicable to any such permit): and to execute such permits on behalf of Principal. Principal understands, acknowledges and agrees that it (and/or its insurer) remains responsible and liable for all obligations imposed by or incidental to any permit or rider issued to Principal signed by an employee or agent of (including any coordinator, runner or messenger used by) FPU. Principal further agrees to comply with the terms and conditions of any such permits and hereby appoints FPU as an authorized representative to facilitate compliance with such terms and conditions following issuance of any such permits and to enter into agreements for Principal with respect thereto. Any person, agency, entity, or organization (including Film LA, Inc. and any city county or other jurisdiction) may rely upon this appointment and need not obtain further authorization for any act described herein. An original or faxed copy of this appointment shall be sufficicnt, and may be treated as an original for all purposes. The appointment may be revoked by Principal at any time in writing, but in any case, shall expire one (1) year from the date of execution set forth below.

I declare under penalty of perjury under the laws of the State of California that I am authorized to appoint FPU as agent for Principal, and based upon that authority I hereby appoint FPU as Principal's agent as set forth herein.

JEFF LUDES Photo.

Dated: 2/25/15

PAIGE DORIAN
Name of Principal

By: [signature]
Representative's Signature

PAIGE DORIAN
Print Representative's Name

PRESIDENT
Representative's title

4000 - A Riverside Drive
Burbank, CA 91505
Principal's Address

818-915-1542
Principal's Telephone

Film Permits Unlimited, Inc.
Phone (818) 347-9929
Fax (818) 347-9784

Please sign and fax back
Principal = Name of Company

NO PERMIT